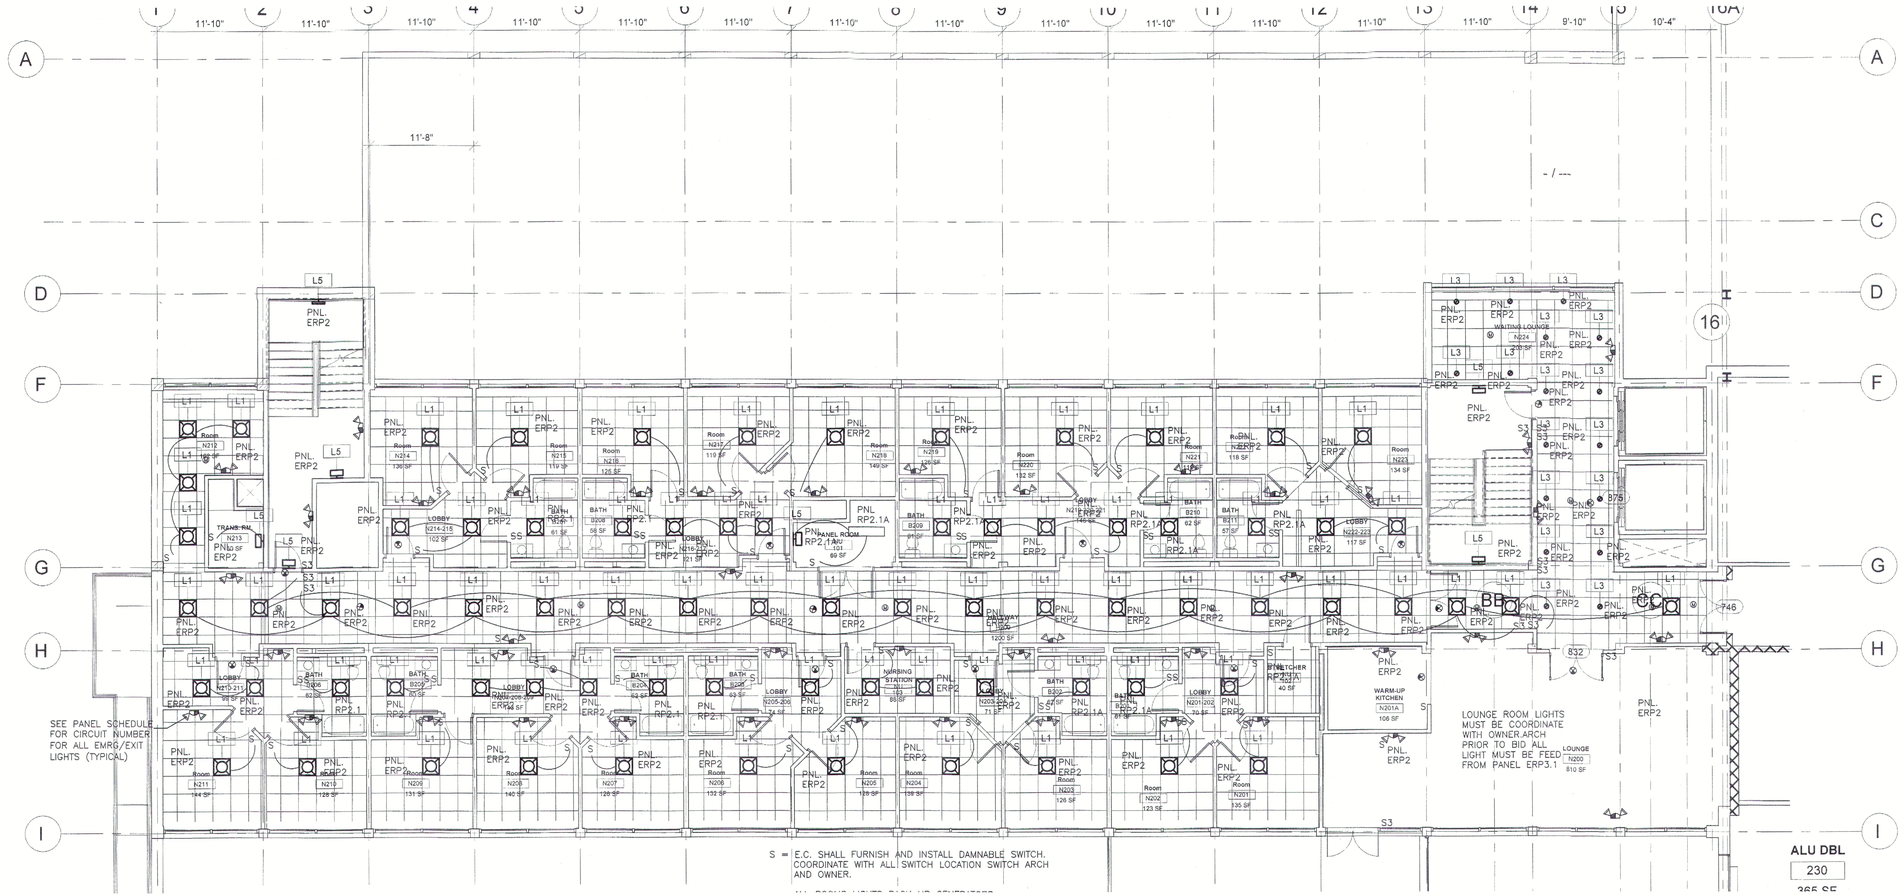

1 2ND FLOOR SIDE A LIGHTING PLAN

SCALE: 1/8"=1'-0"

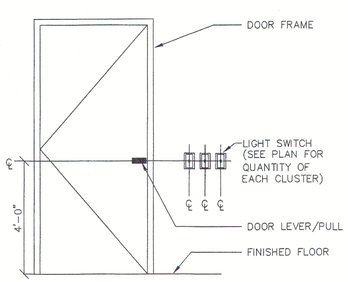

TYPICAL LOCATION FOR LIGHT SWITCHES.

NTS

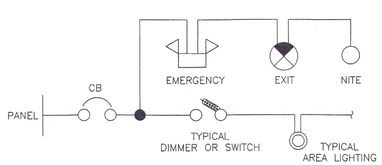

TYP. EMERGENCY LIGHT WIRING DIA.

START	DESIGN & PERMIT DOCUMENT	CONSTRUCTION DOCUMENT	BUY DOCUMENT	CONTRACT DOCUMENT	RECORD DOCUMENT	END
ISSUE DATE: 09/01/15		09/29/17				

DESIGN SERVICES PLUS, INC.
DESIGN, PLANNING AND DEVELOPMENT

SUITE 700
101 CONVENTION CENTER DR.
LAS VEGAS, NV

www.designservicesplus.com

SUBHAS MAZUMDAR, AIA, NCARB
Design Services Plus, Inc.
101 Convention Center Dr. Suite #700
Las Vegas, NV

TEL: (302) 897 2501

PROFESSIONAL CERTIFICATION

I CERTIFY THAT THESE DOCUMENTS WERE PREPARED OR APPROVED BY ME, AND THAT I AM A DULY LICENSED ARCHITECT UNDER THE LAWS OF THE STATE OF PENNSYLVANIA:

LICENSE NO. 402457, EXPIRING ON 2/17/2018.

No.	Description	Date

Manny Mathai

HEALTHCARE FACILITIES NURSING HOME (PHASE 2)

2ND FLOOR SIDE A ELECTRICAL LIGHTING PLAN

Project number	SK-2015-006
Date	10/14/2015
Drawn by	Author
Checked by	Checker

E-310

Scale 1/8" = 1'-0"

10/3/2016 8:42:59 AM