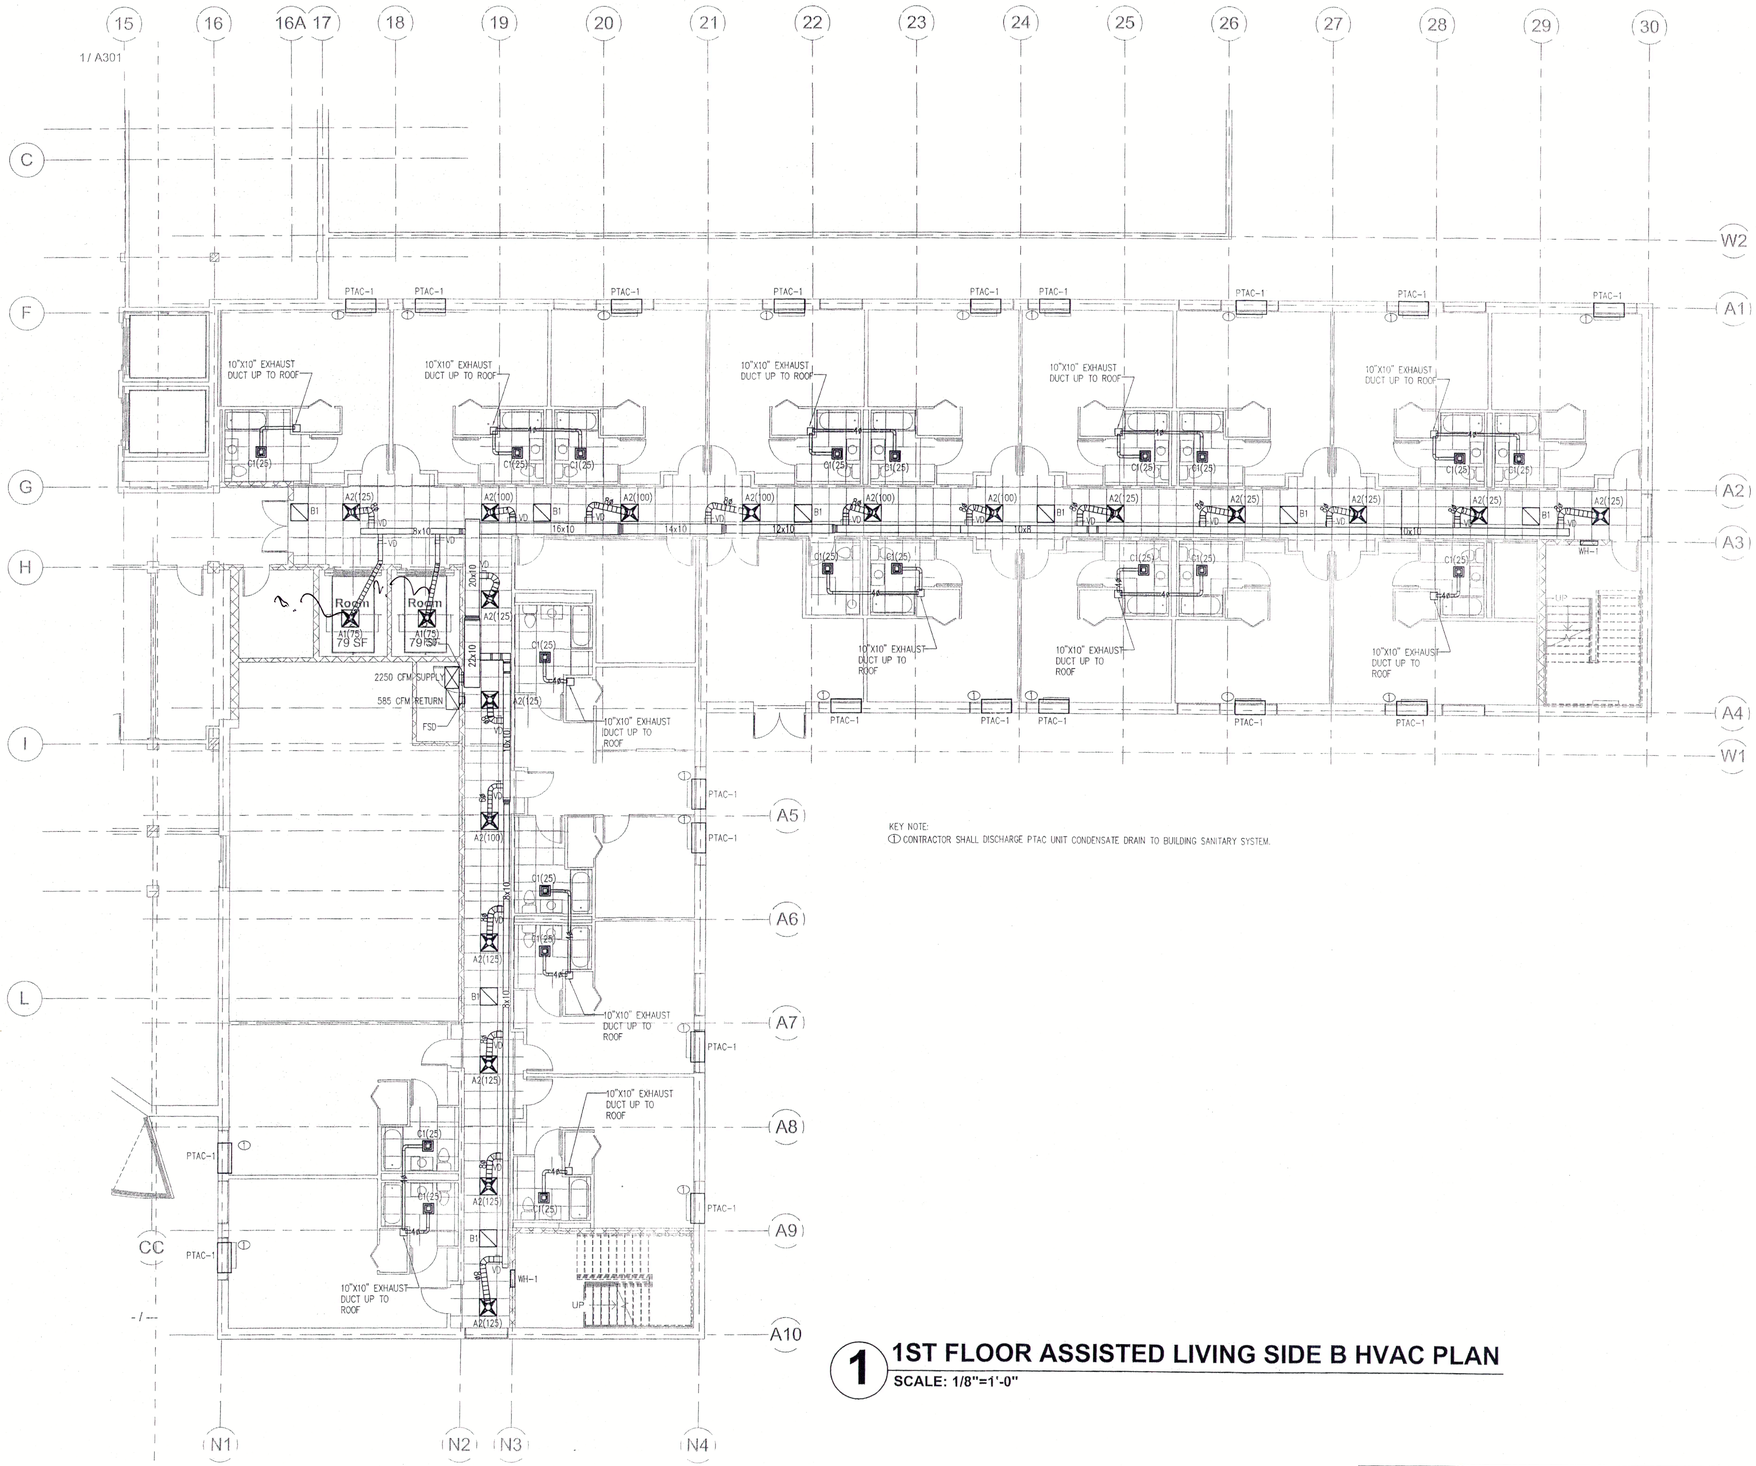

KEY NOTE:
① CONTRACTOR SHALL DISCHARGE PTAC UNIT CONDENSATE DRAIN TO BUILDING SANITARY SYSTEM.

1 1ST FLOOR ASSISTED LIVING SIDE B HVAC PLAN

SCALE: 1/8"=1'-0"

PROFESSIONAL CERTIFICATION:

I CERTIFY THAT THESE DOCUMENTS WERE PREPARED OR APPROVED BY ME, AND THAT I AM A DULY LICENSED ARCHITECT UNDER THE LAWS OF THE STATE OF PENNSYLVANIA:

LICENSE NO._____ EXPIRING ON _____

PRAVIN PATEL, P.E.
PATEL ENGINEERING
19 SCHERER COURT
LAWRENCEVILLE, NJ 08648

TEL: - 609 955 1677

No.	Description	Date

Manny Mathai

HEALTHCARE FACILITIES

1ST FLOOR SIDE B
HVAC PLAN

Project number	SK-2015-006
Date	10/14/2015
Drawn by	Author
Checked by	Checker

M-2.0

	START	SCHEMATIC DOCUMENT	DESIGN DEVELOPMENT DOCUMENT	CONSTRUCTION DOCUMENT	BID DOCUMENT	CONTRACT DOCUMENT	RECORD DOCUMENT	END
ISSUE DATE:	09/01/15							